GILBERT
ARIZONA

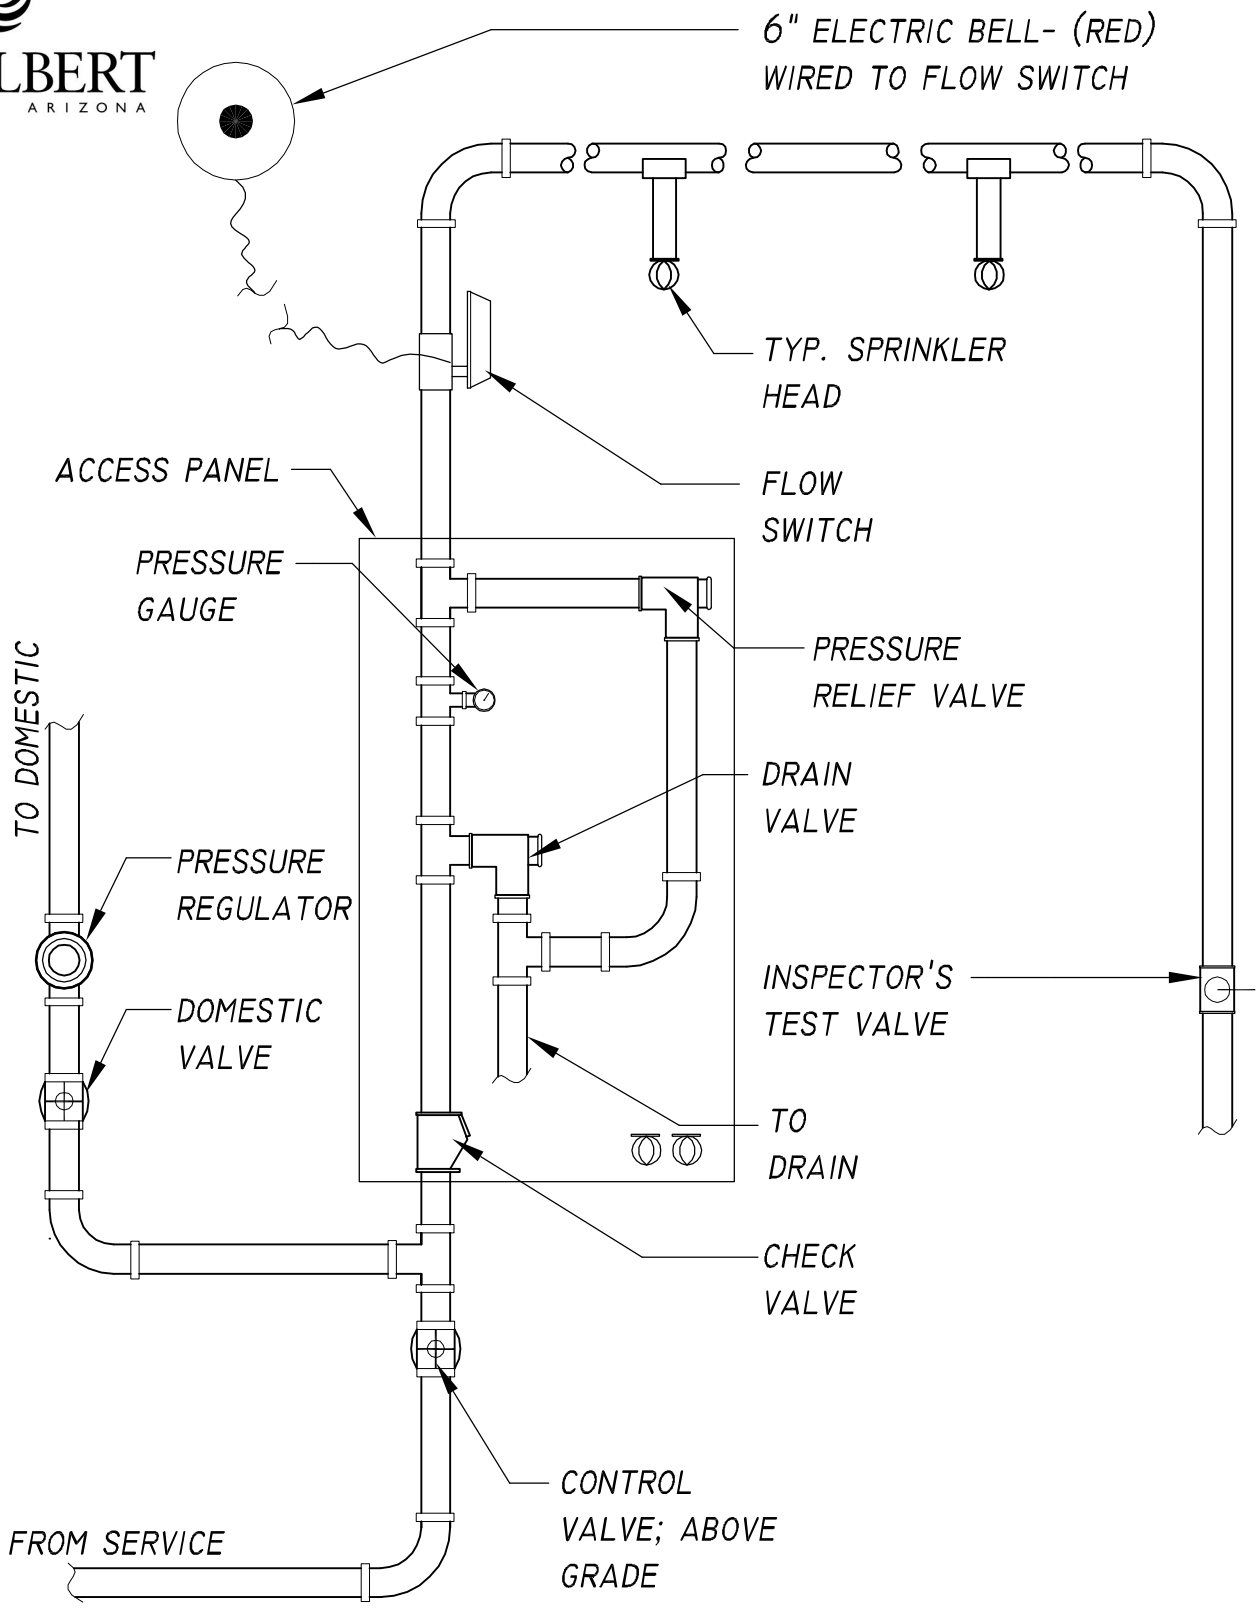

NOTE: SPARE SPRINKLER HEAD(S) TO BE LOCATED INSIDE THE ACCESS PANEL.

SCALE: NTS

TOWN OF GILBERT 90 E. CIVIC CENTER DR. DEVELOPMENT SERVICES DEPARTMENT	13D FIRE SPRINKLER RISER DETAIL	TOG/007 03-11