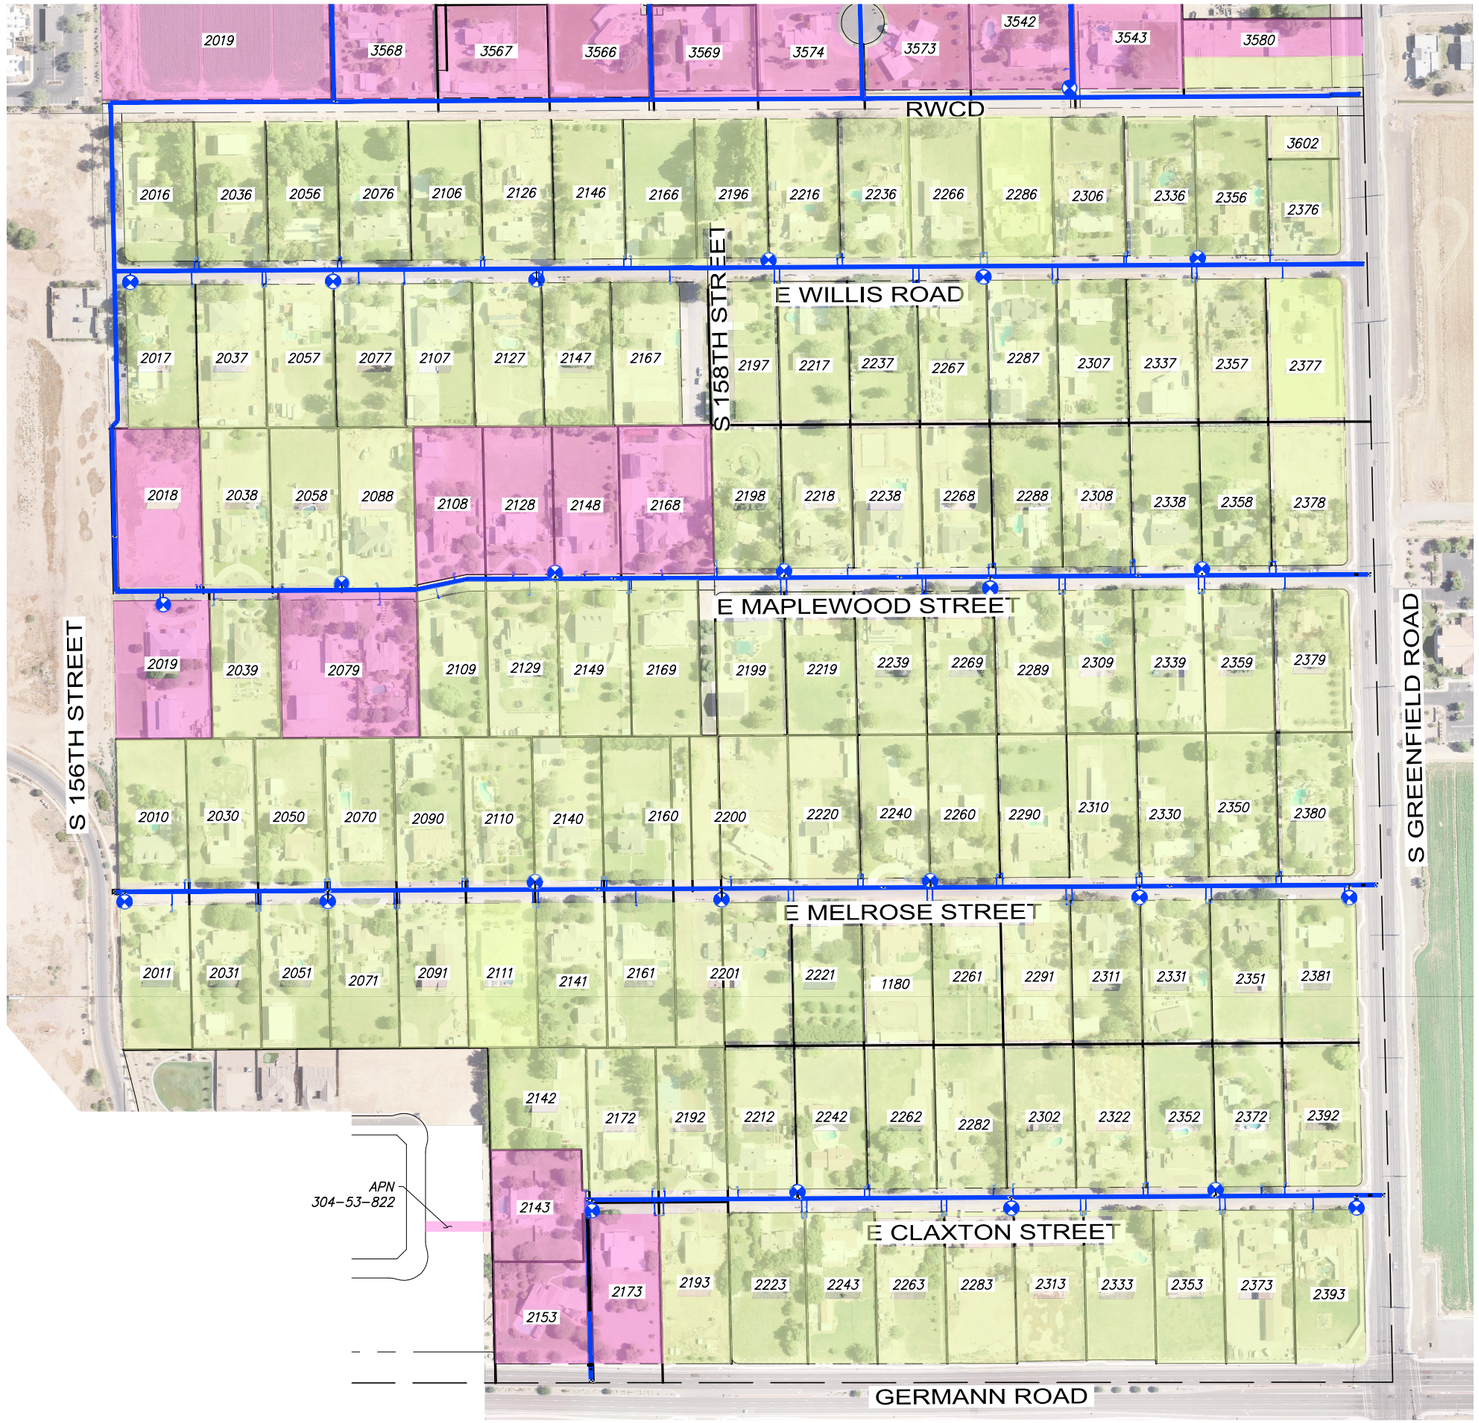

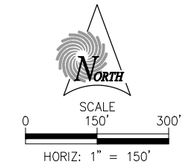

LEGEND

- FIRE HYDRANT
- WATERLINE
- EASEMENT/ROW REQUIRED
- WATER SERVICE REPLACEMENT

EXHIBIT 1A - TANKERSLEY AREA 2 WATERLINE REPLACEMENT

SUNRISE ENGINEERING
2045 SOUTH VINEYARD, SUITE 101
MESA, ARIZONA 85210
TEL 480.768.8600 · FAX 480.768.8609
www.sunrise-eng.com

P:\Gilbert\07013Tankersley\Dwg\Exhibits\Exhibit - Aerial map 1.dwg Jan 04, 2021 4:45pm khernandez

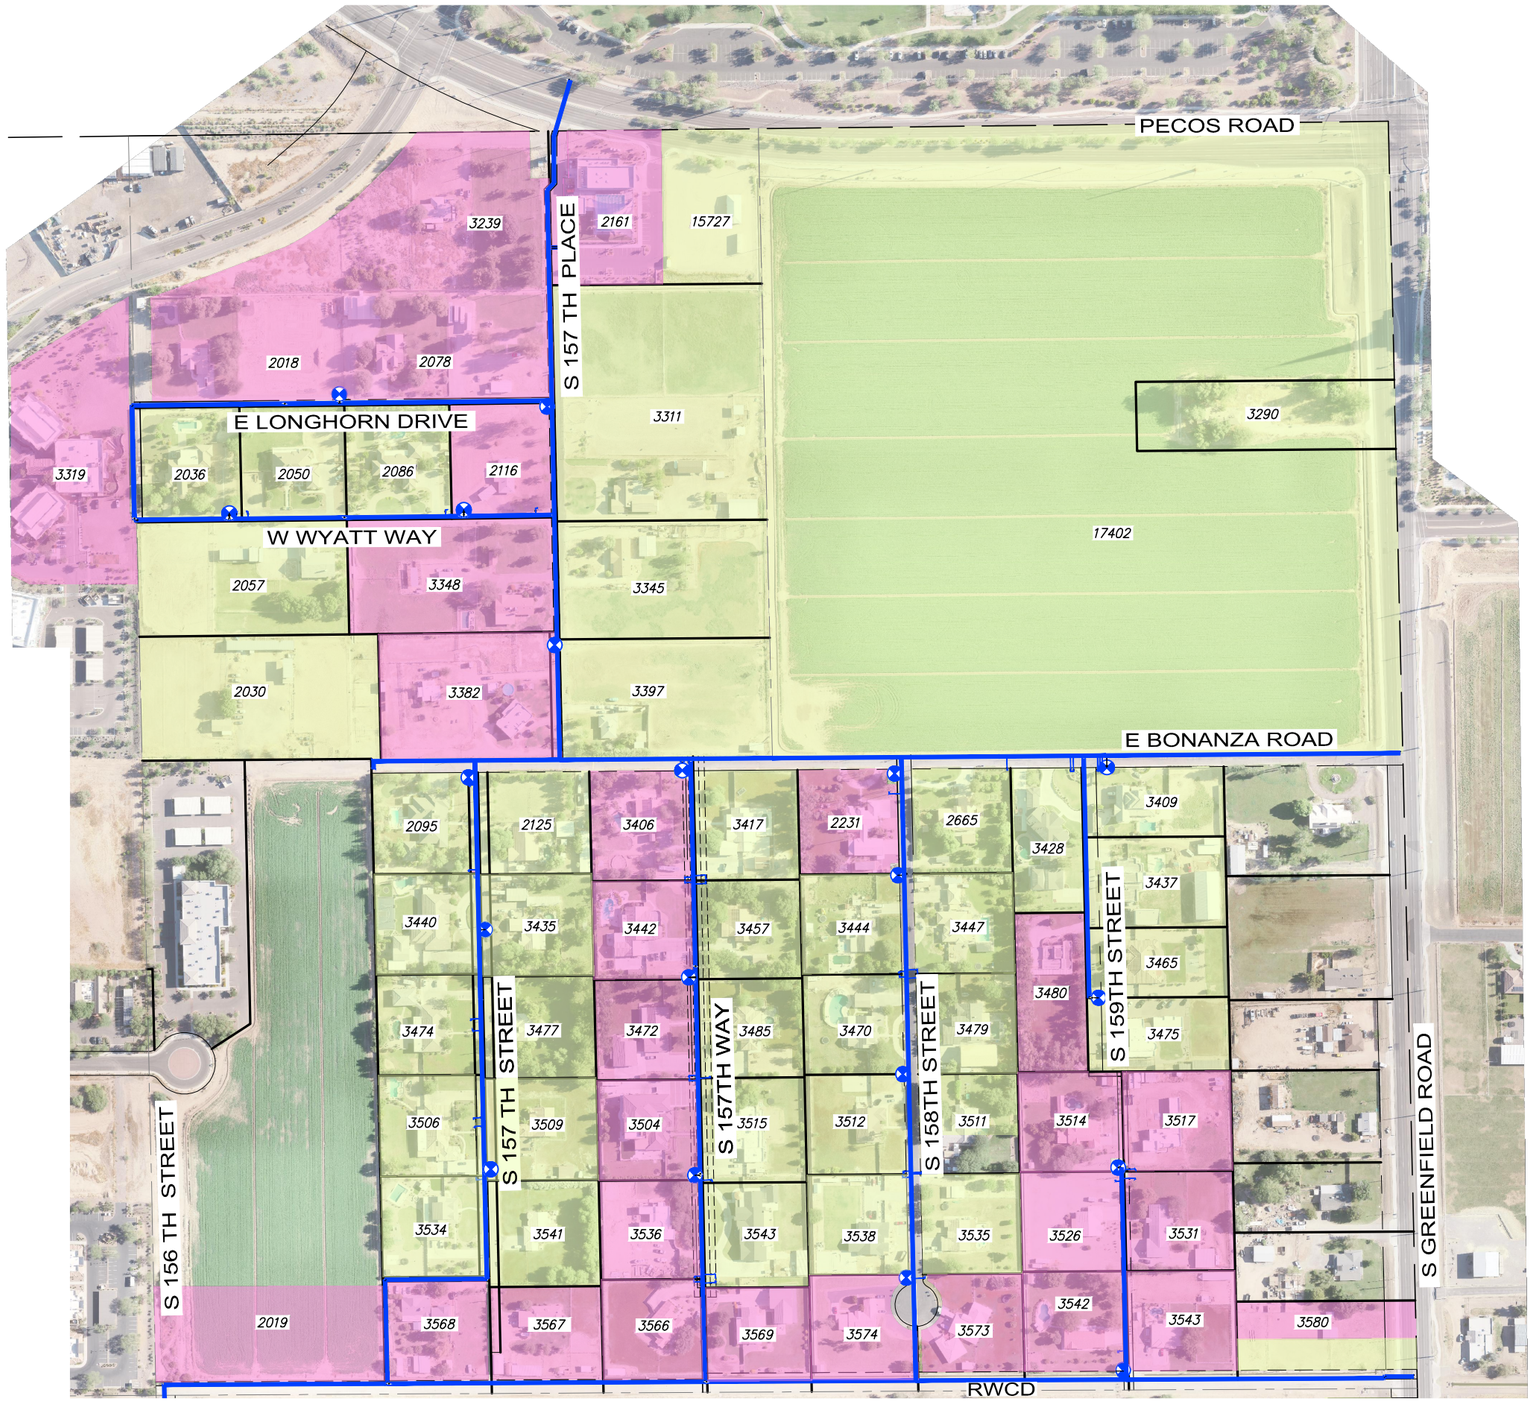

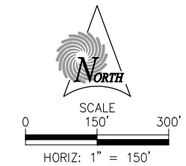

LEGEND

- FIRE HYDRANT
- WATERLINE
- EASEMENT/ROW REQUIRED
- WATER SERVICE REPLACEMENT

EXHIBIT 1B - TANKERSLEY AREA 2 WATERLINE REPLACEMENT

SUNRISE ENGINEERING
2045 SOUTH VINEYARD, SUITE 101
MESA, ARIZONA 85210
TEL 480.768.8600 · FAX 480.768.8609
www.sunrise-eng.com

P:\Gilbert\07013Tankersley\Dwg\Exhibits\Exhibit - Aerial map 2.dwg Jan 04, 2021 4:46pm khernandez