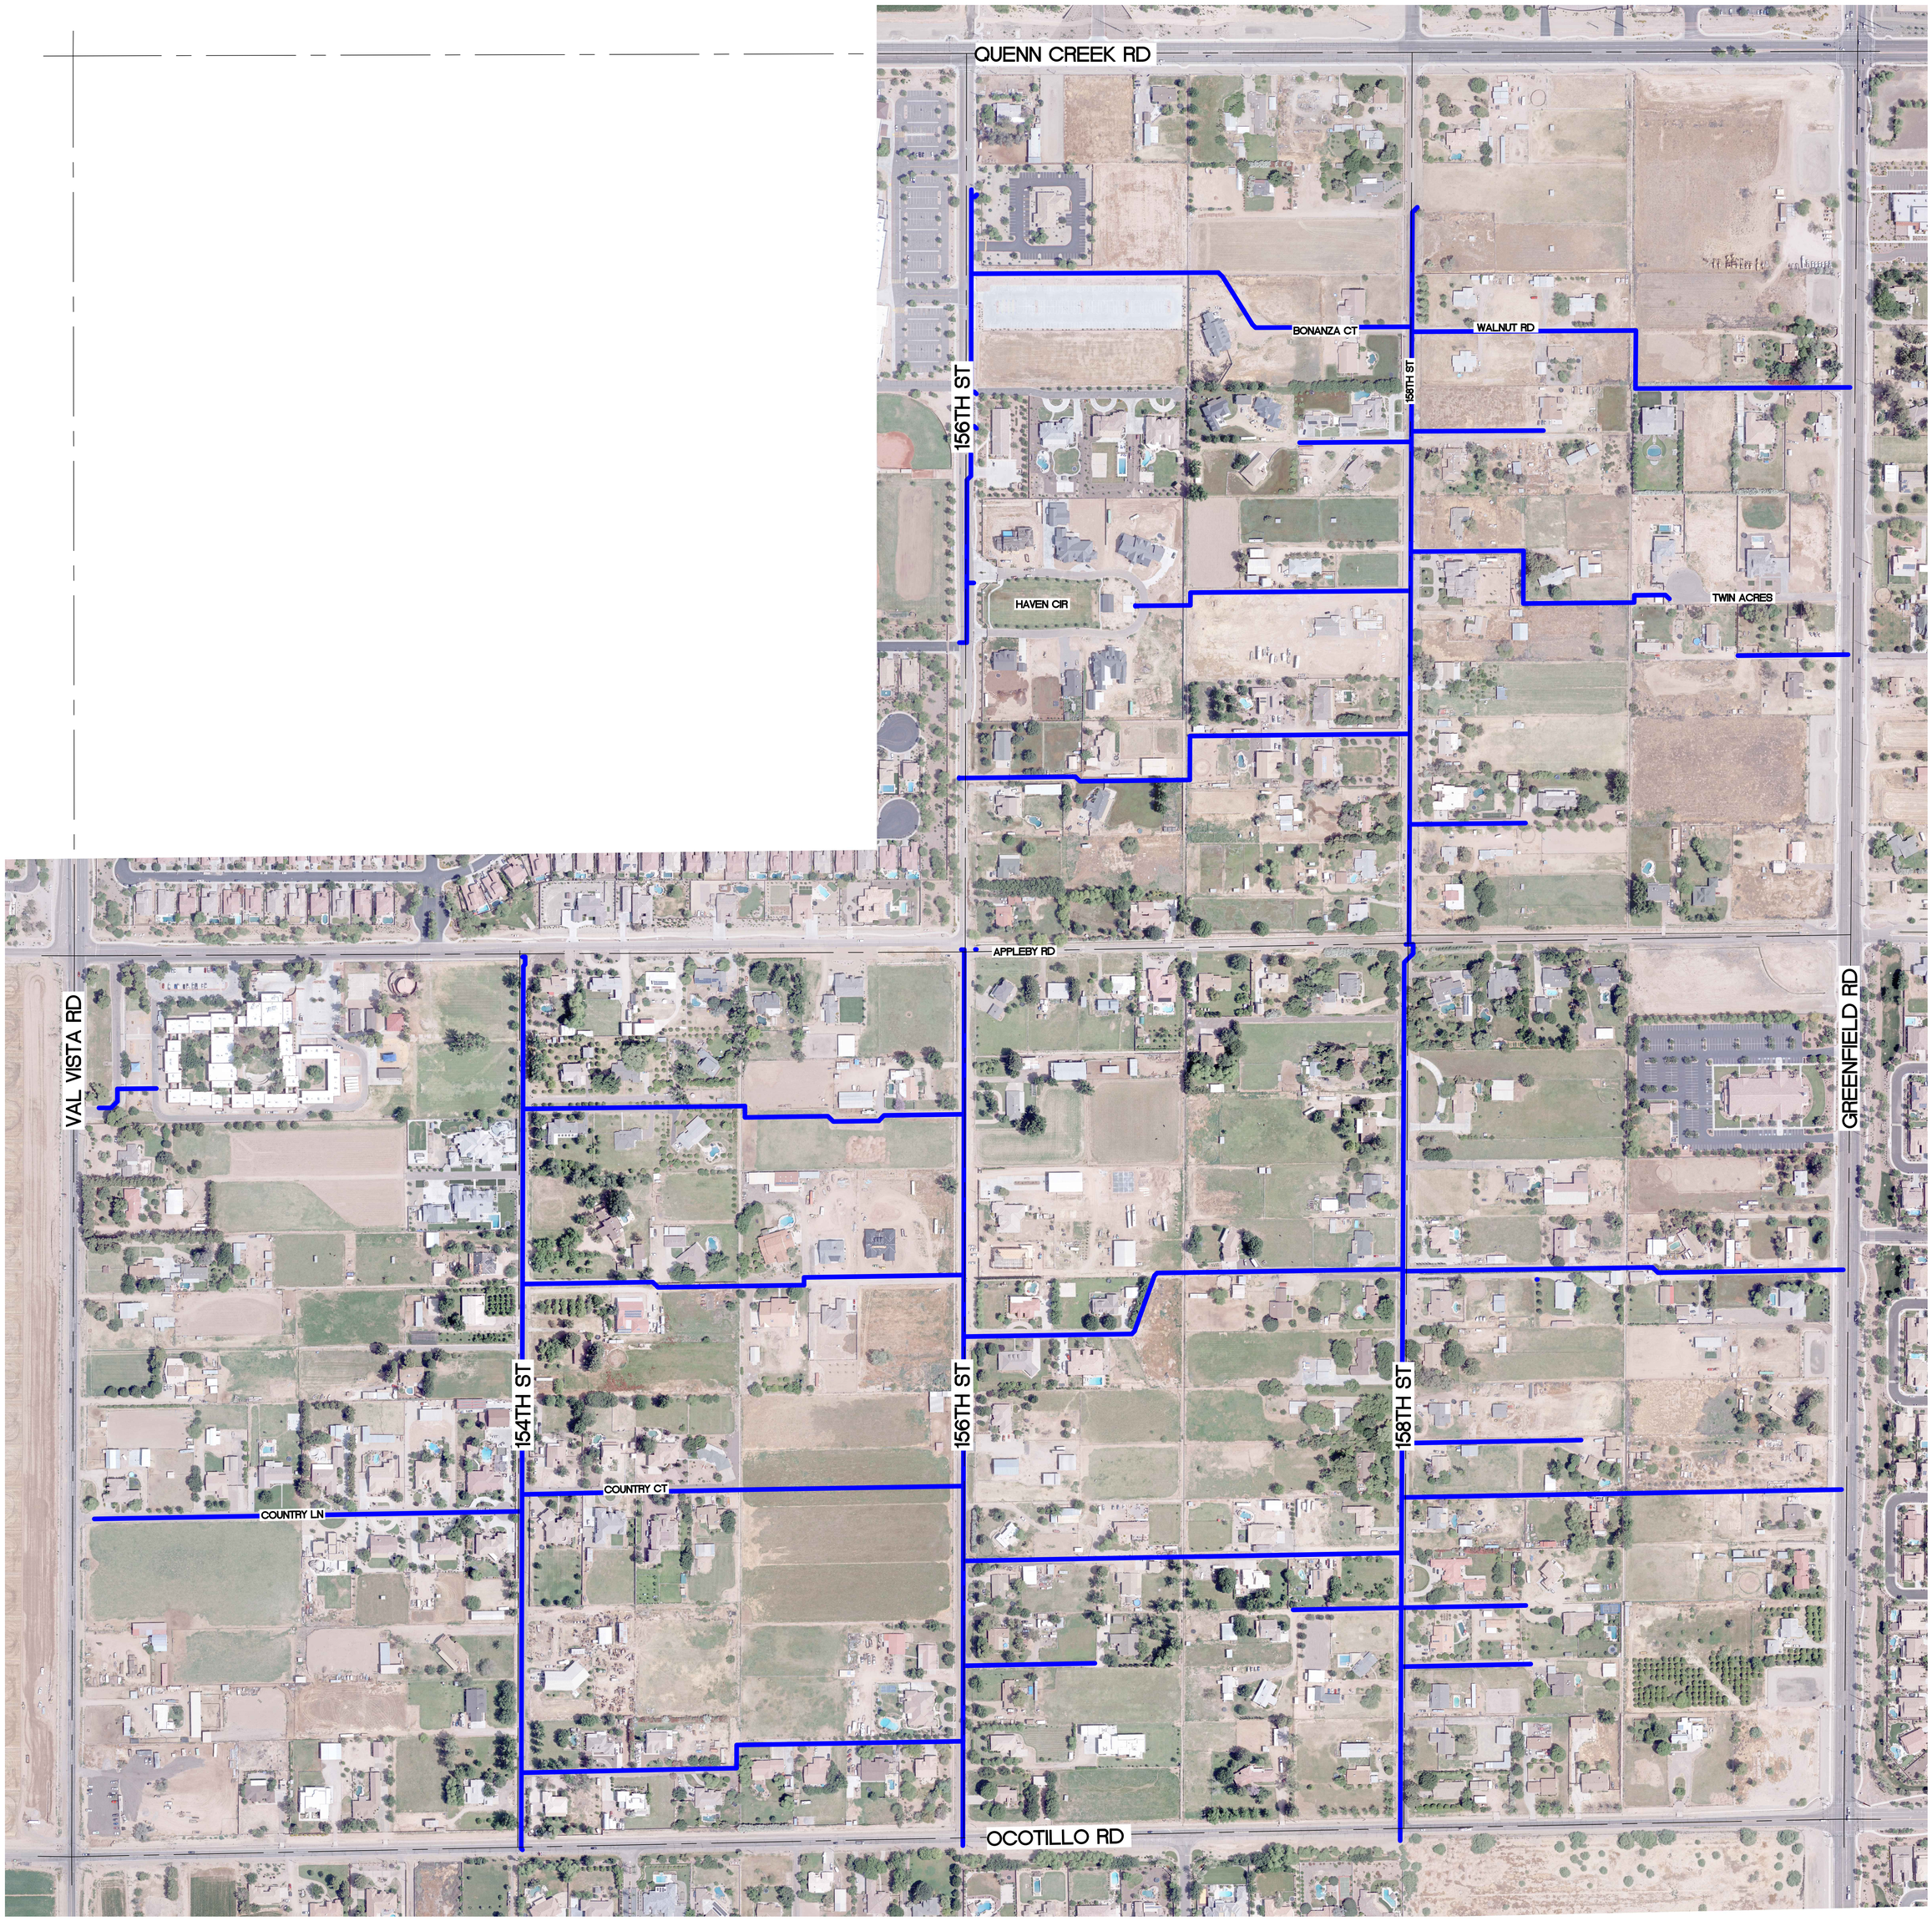

Entellus™

GILBERT ARIZONA

TANKERSLEY AREA 5 WATERLINE REPLACEMENT

GILBERT PROJECT No. WA1320

LEGEND:

NEW WATER MAIN TO BE CONSTRUCTED AS PART OF TANKERSLEY 5

NORTH