GILBERT
ARIZONA

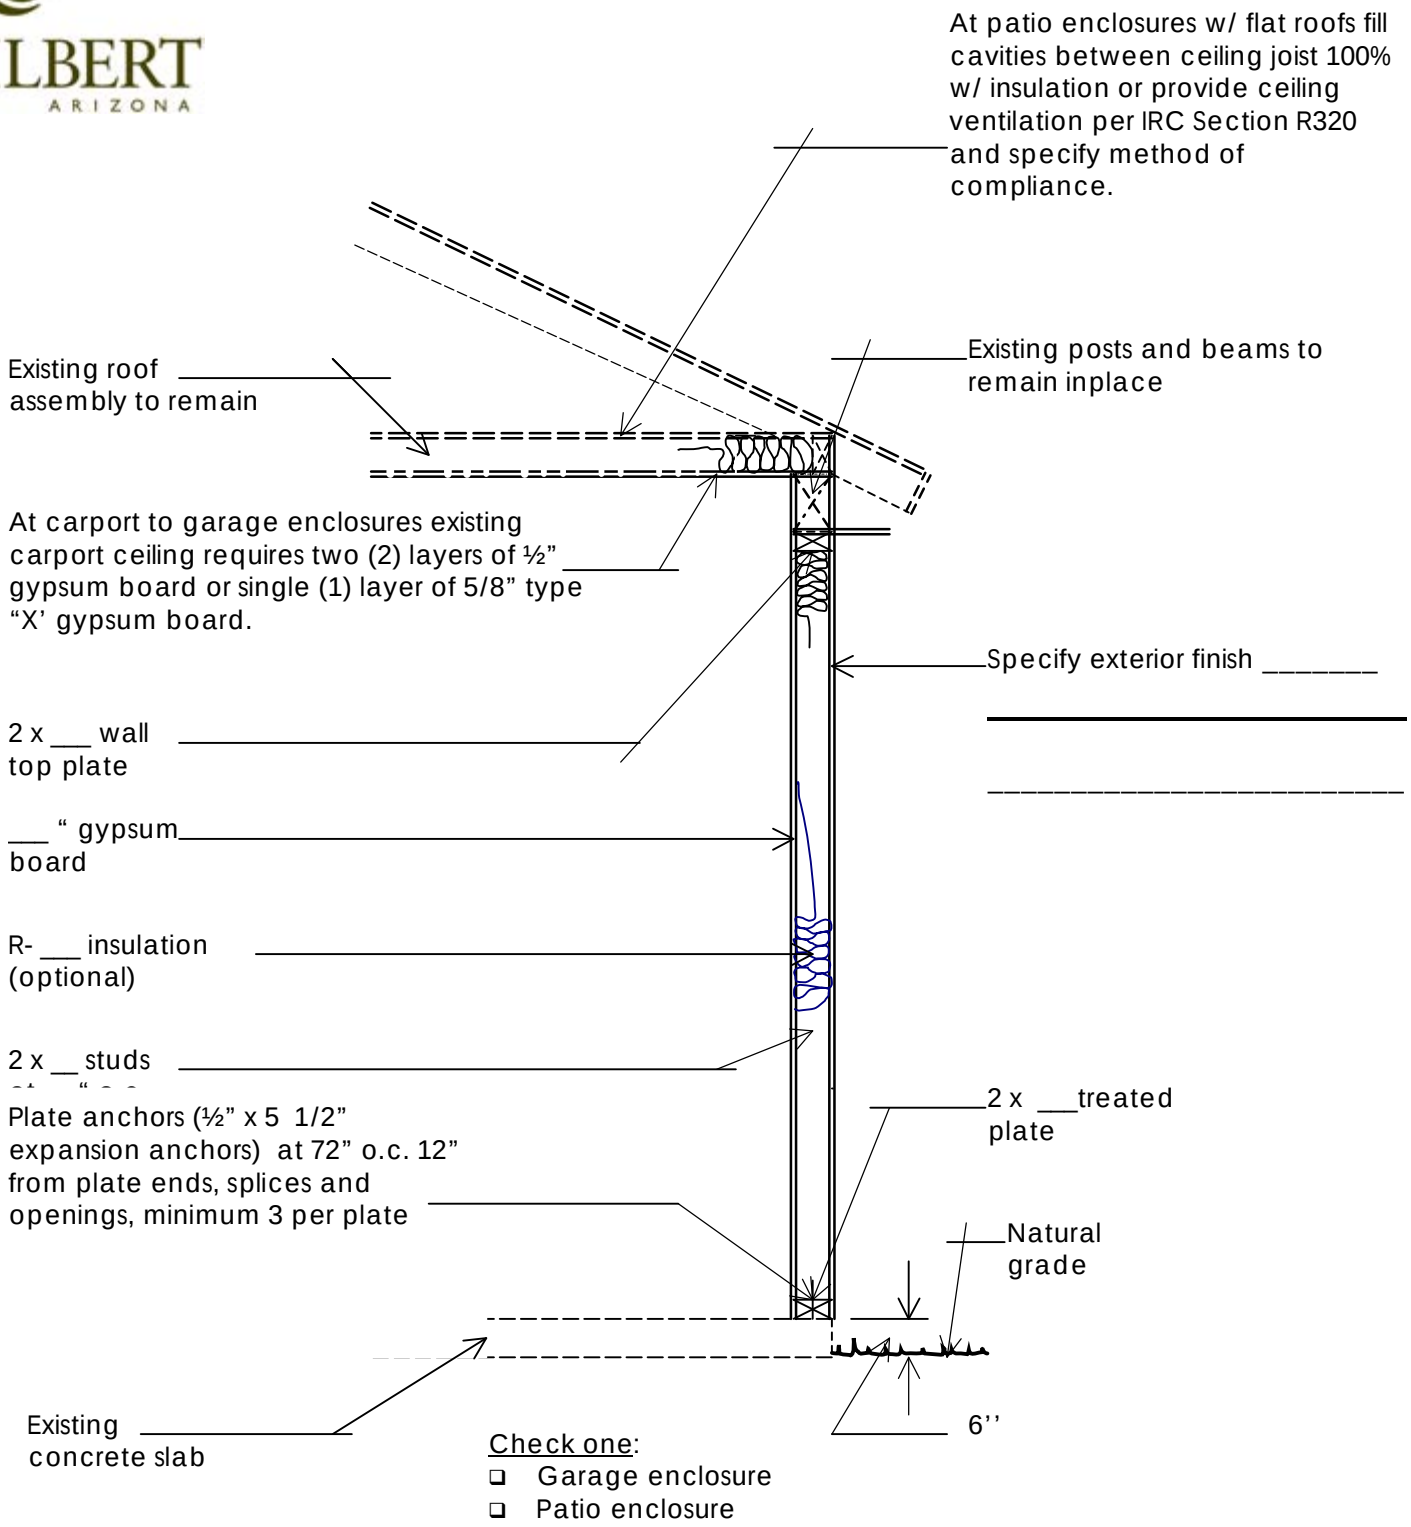

Check one:

- ❑ Garage enclosure
- ❑ Patio enclosure

Town of Gilbert 90 E Civic Center Dr. Building and Code Compliance	ENCLOSURE DETAIL	TOG/003 Revised 08-02