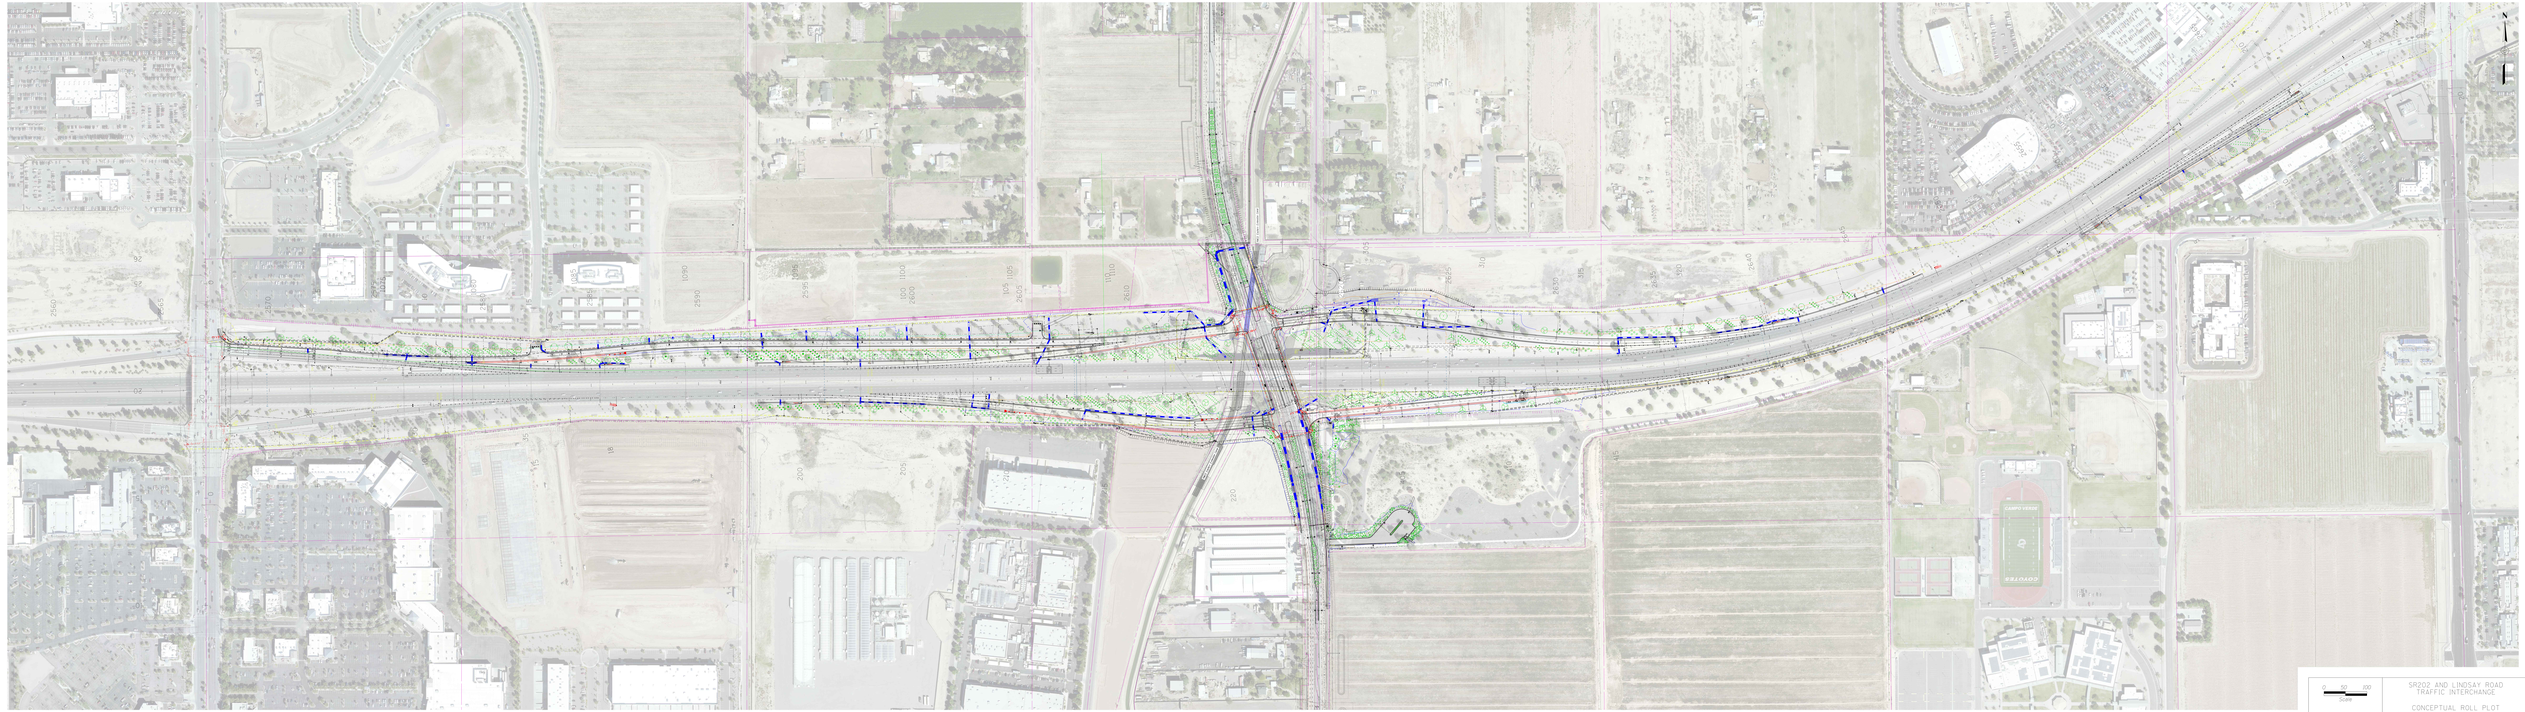

SR202 AND LINDSAY ROAD
TRAFFIC INTERCHANGE

CONCEPTUAL ROLL PLOT

I:\B-TS\+SD MK 6/8/2020 TAGGART, BAXTER K:\PHX_ROADWAY\GIS\BLDBDS\SR202-LINDSAY ROAD TI\CADD\BH-EXHIBITS_ROLL_PLOTS\SR 202 ROLL_PLOT.DGN